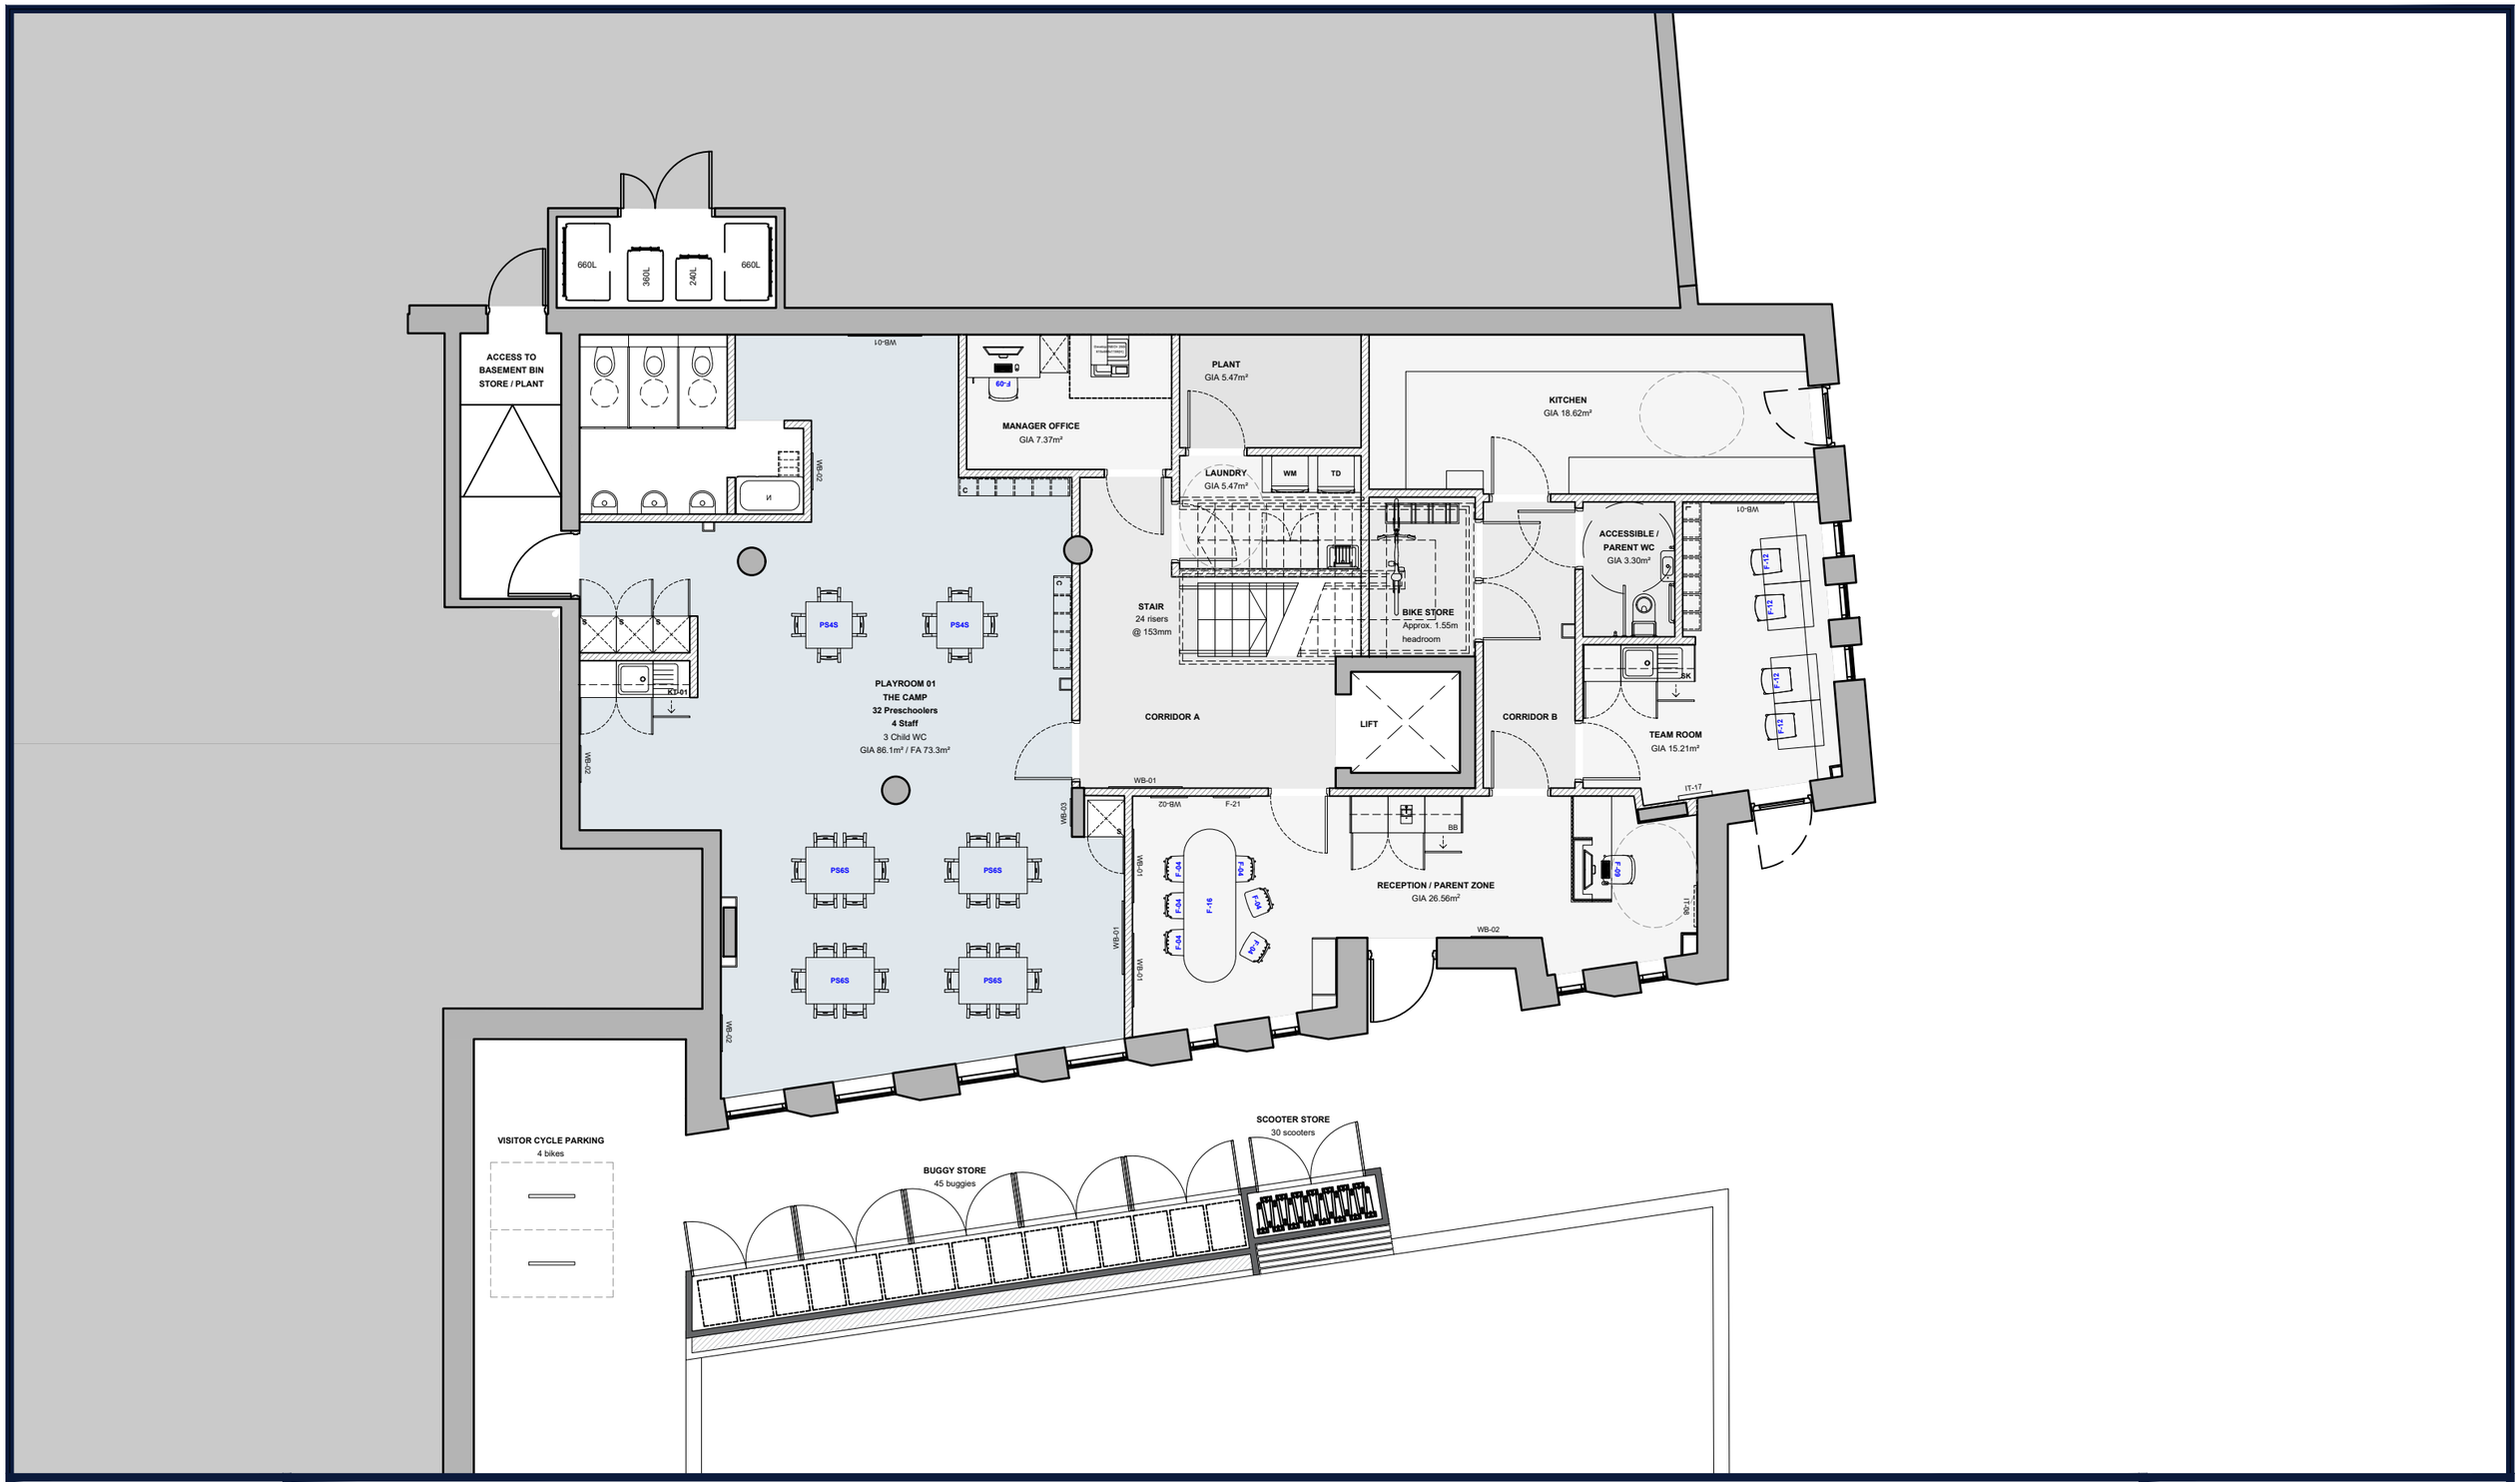

n family club

NURSERY & PRESCHOOL

47-49 Charlotte Road
London EC2A 3QT

Rev	Date	Note
P1	24.01.23	Issued for planning
P2	28.03.23	Bike store added below stair

N

0 1 2 10

Scale Bar (Metres)

Drawing Title
Ground Floor GA Plan - Proposed

Project
Greenwich
Millennium Village

Drawing Number
GMV001-100

Status
For Planning

Drawing Revision
P2

Scale
1:100 @ A1, 1:200 @ A3

Origination Date
06-11-2022